


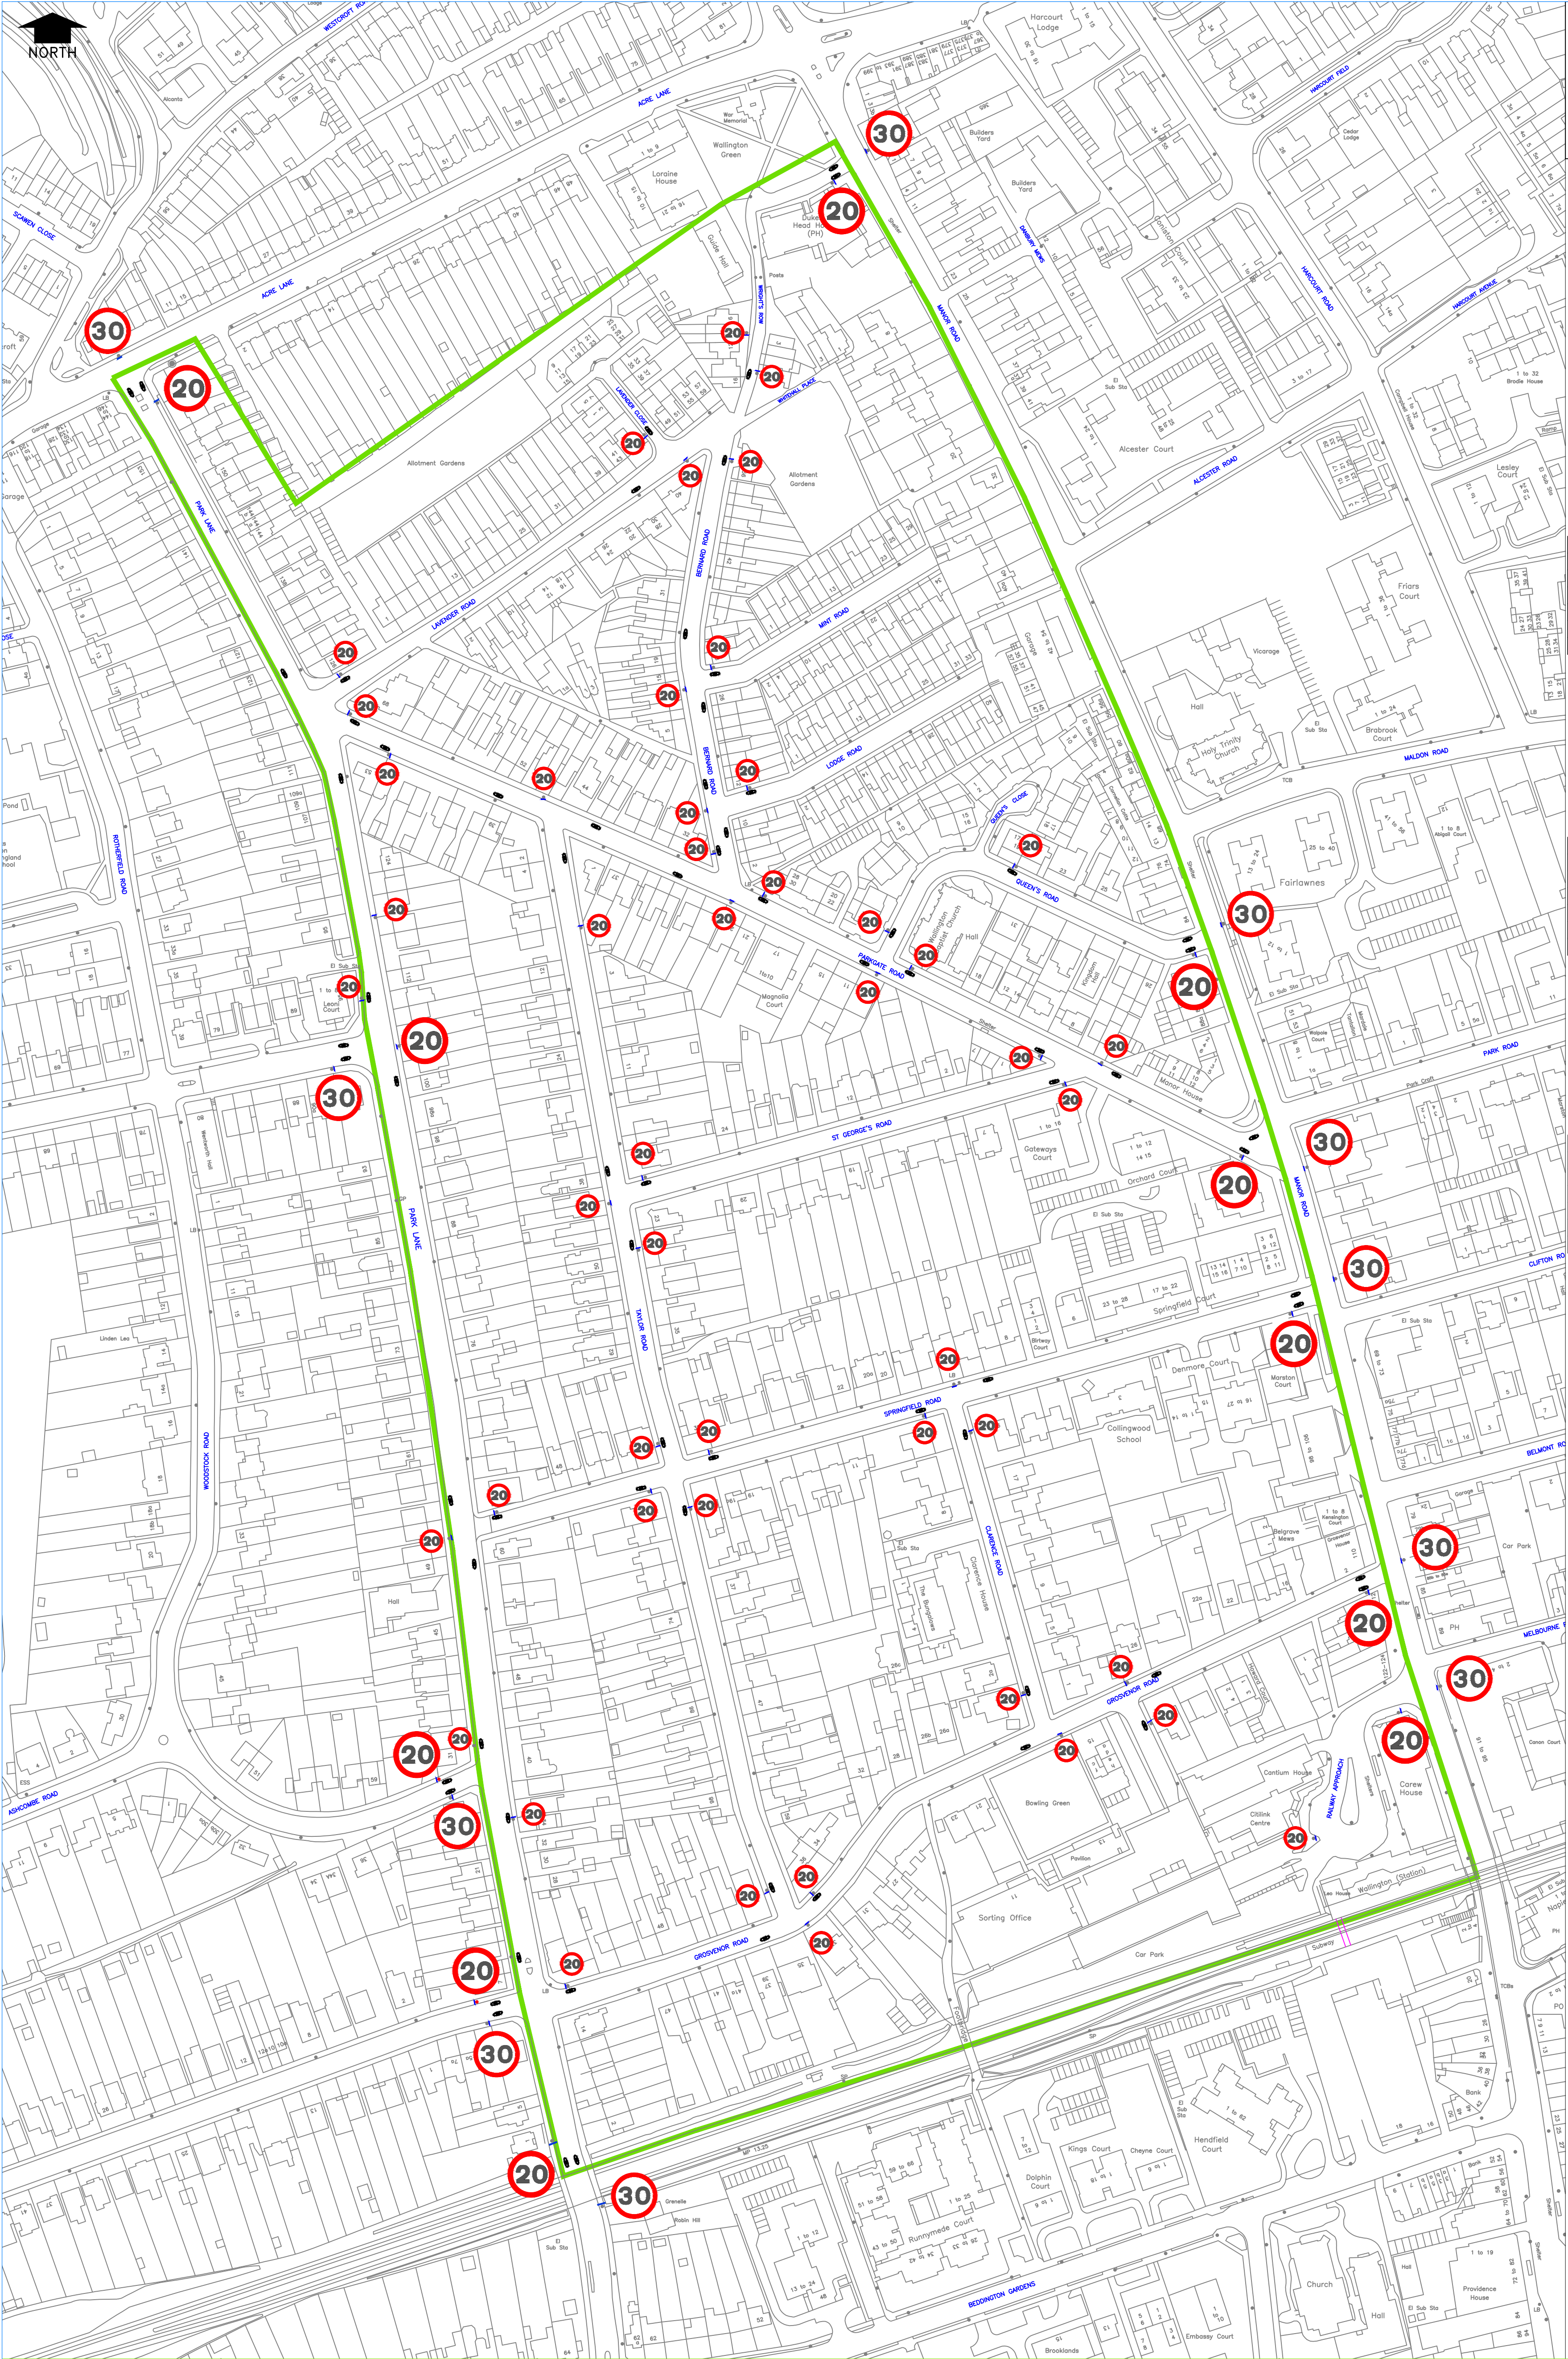

- NOTES:
1. All Diag. numbers refer to the Traffic Signs Regulation and General Directions 2016.
 2. Mounting height 2300 mm
 3. Signs location is shown indicative. Exact location will be determined by engineer on site.

- KEY:
- BOUNDARY OF PROPOSED 20MPH
 - SPEED LIMIT ROUNDEL MARKING TO DIA 1065 4300MM (66)
 - SPEED LIMIT ROUNDEL MARKING TO DIA 1065 4300MM (11)
 - 20MPH SIGN ON EXITING LAMP POST
 - 20MPH SIGN ON NEW 4M POST (2)

PROPOSED 20MPH SIGN 670-20 300DIA (66)

Sign Reference	670-20
Height	300 mm
Width	300 mm
Area	0.07 m ²
Material	Class R3B-UK
Mount Height	2300

PROPOSED 20MPH SIGN 670-20 600DIA (11)

Sign Reference	670-20
Height	600 mm
Width	600 mm
Area	0.28 m ²
Material	Class R3B-UK
Mount Height	2300

PROPOSED 30MPH SIGN 670-30 600DIA (11)

Sign Reference	670-30
Height	600 mm
Width	600 mm
Area	0.28 m ²
Material	Class R3B-UK
Mount Height	2300

KINGSTON AND SUTTON SHARED ENVIRONMENT SERVICE

NOTES:	SCHEME:	DRG. NO: DD/S013/05	SCALE: N.T.S	DATE: JAN 2023
	Park lane/Parkgate Road area	DRAWN: A.A	CHECKED: MG	APP'D: MG
This map is reproduced from Ordnance Survey material with permission of Ordnance Survey on behalf of the controller of Her Majesty's Stationery Office (c) Crown Copyright. Unauthorised reproduction infringes Crown copyright and may lead to prosecution or civil proceedings. London Borough of Sutton 100008655X (2019).	TITLE: Proposed 20MPH Speed Limit			MATTHEW HILL INTERIM ASSISTANT DIRECTOR TRANSPORTATION, HIGHWAYS AND REGULATORY SERVICES KINGSTON AND SUTTON LONDON BOROUGH OF SUTTON 24 DENMARK ROAD CARSHALTON SM5 2JG